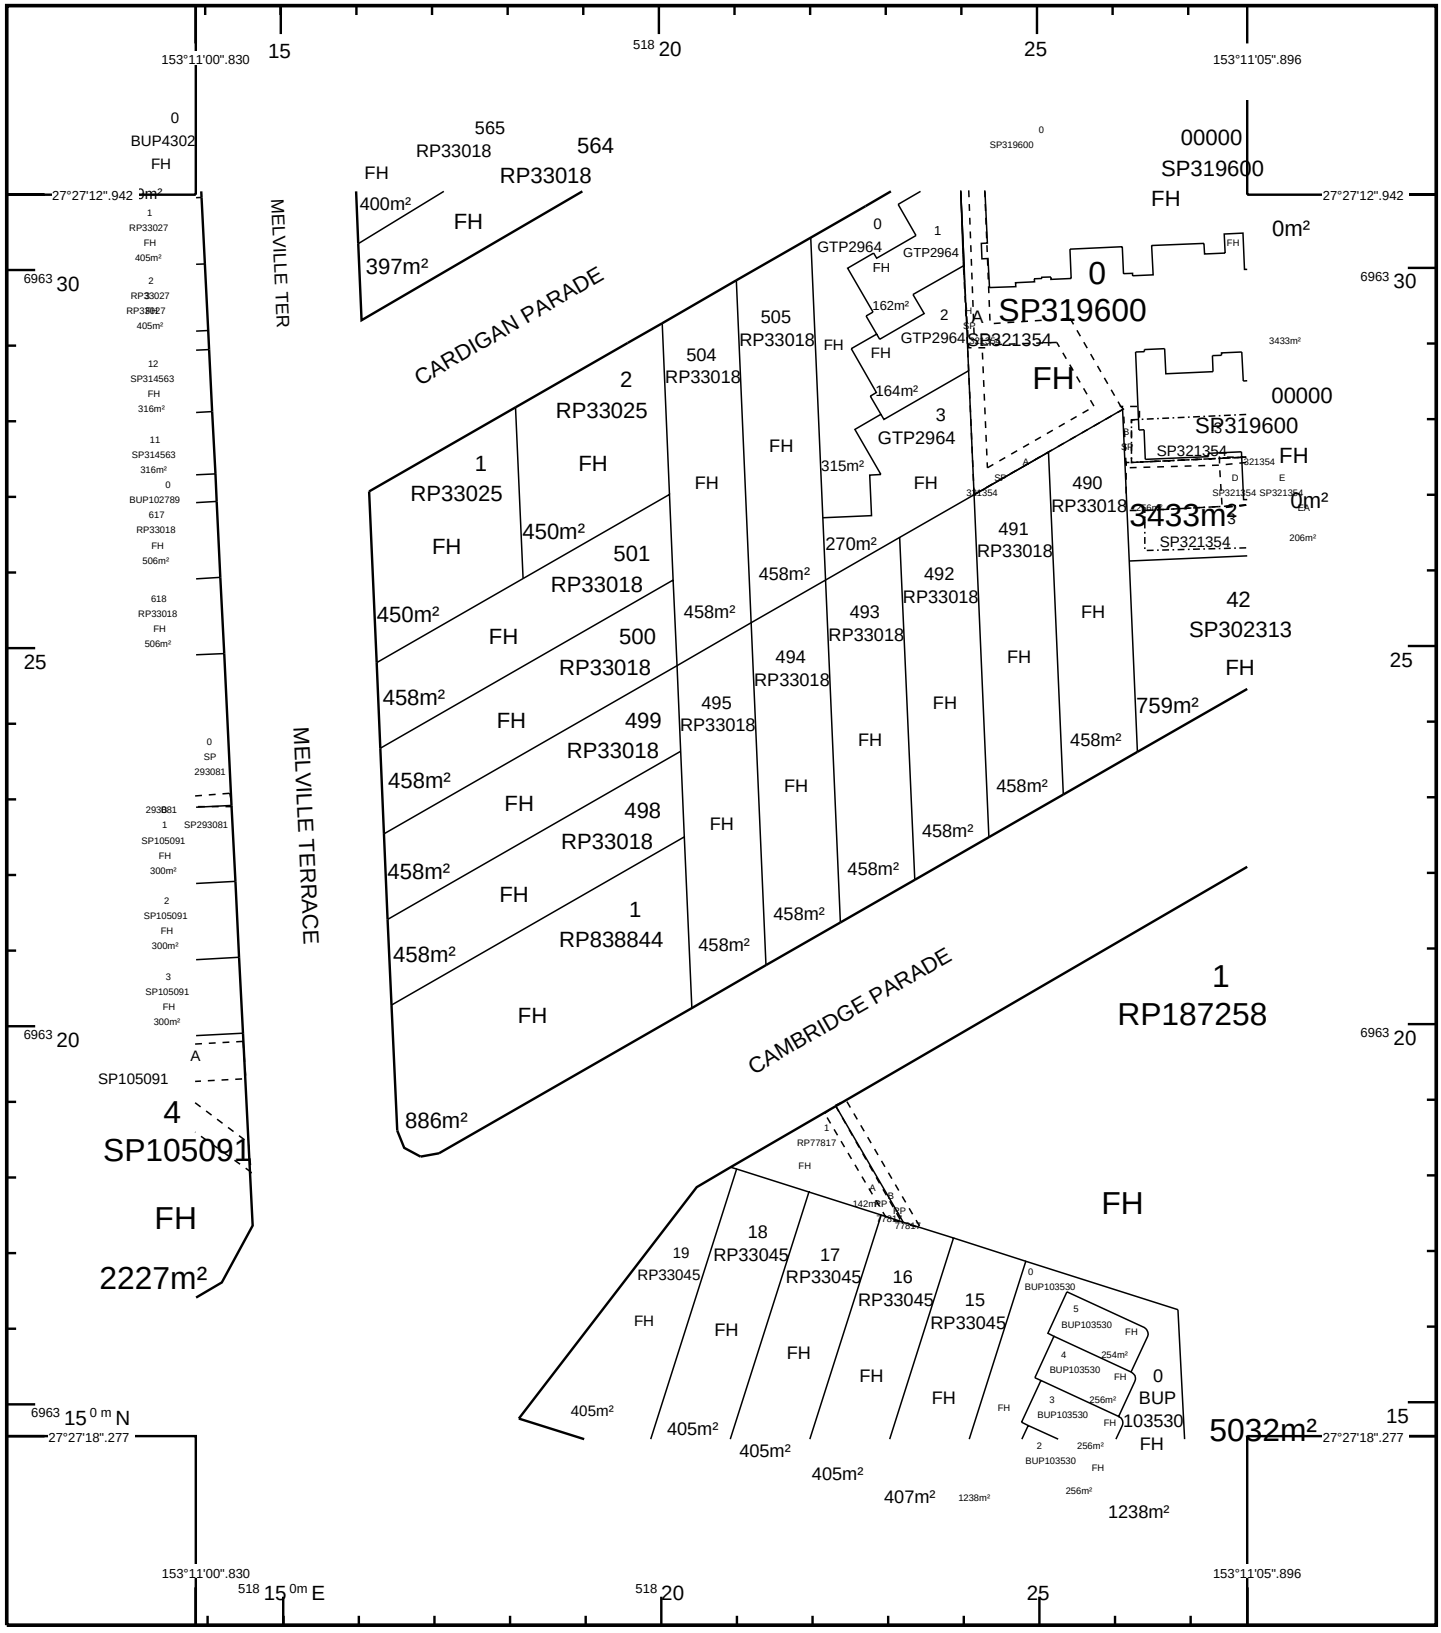

STANDARD MAP NUMBER
9543-32312

0 20 40 60 80 100 m

HORIZONTAL DATUM:GDA94 ZONE:56 SCALE 1 : 1000

MAP WINDOW POSITION & NEAREST LOCATION

153°11'03".363
27°27'15".610
MANLY
0.36 KM

SUBJECT PARCEL DESCRIPTION

DCDB

Lot/Plan	495/RP33018
Area/Volume	458m²
Tenure	FREEHOLD
Local Government	BRISBANE CITY
Locality	MANLY
Segment/Parcel	1778/82

CLIENT SERVICE STANDARDS

PRINTED 04/04/2026

DCDB 02/04/2026

Users of the information recorded in this document (the Information) accept all responsibility and risk associated with the use of the Information and should seek independent professional advice in relation to dealings with property.

Despite Department of Natural Resources and Mines, Manufacturing and Regional and Rural Development best efforts, NRMMRD makes no representations or warranties in relation to the Information, and, to the extent permitted by law, exclude or limit all warranties relating to correctness, accuracy, reliability, completeness or currency and all liability for any direct, indirect and consequential costs, losses, damages and expenses incurred in any way (including but not limited to that arising from negligence) in connection with any use of or reliance on the Information

For further information on SmartMap products visit https://www.qld.gov.au/housing/buying-owning-home/property-land-valuations/smartmaps

GDA

SmartMap

An External Product of SmartMap Information Services

Based upon an extraction from the Digital Cadastral Data Base

Queensland Government

© The State of Queensland, (Department of Natural Resources and Mines, Manufacturing and Regional and Rural Development) 2026.